



EFFLUENT TREATMENT PLANT - PROCESS FLOW SCHEME FOR 30 KLD

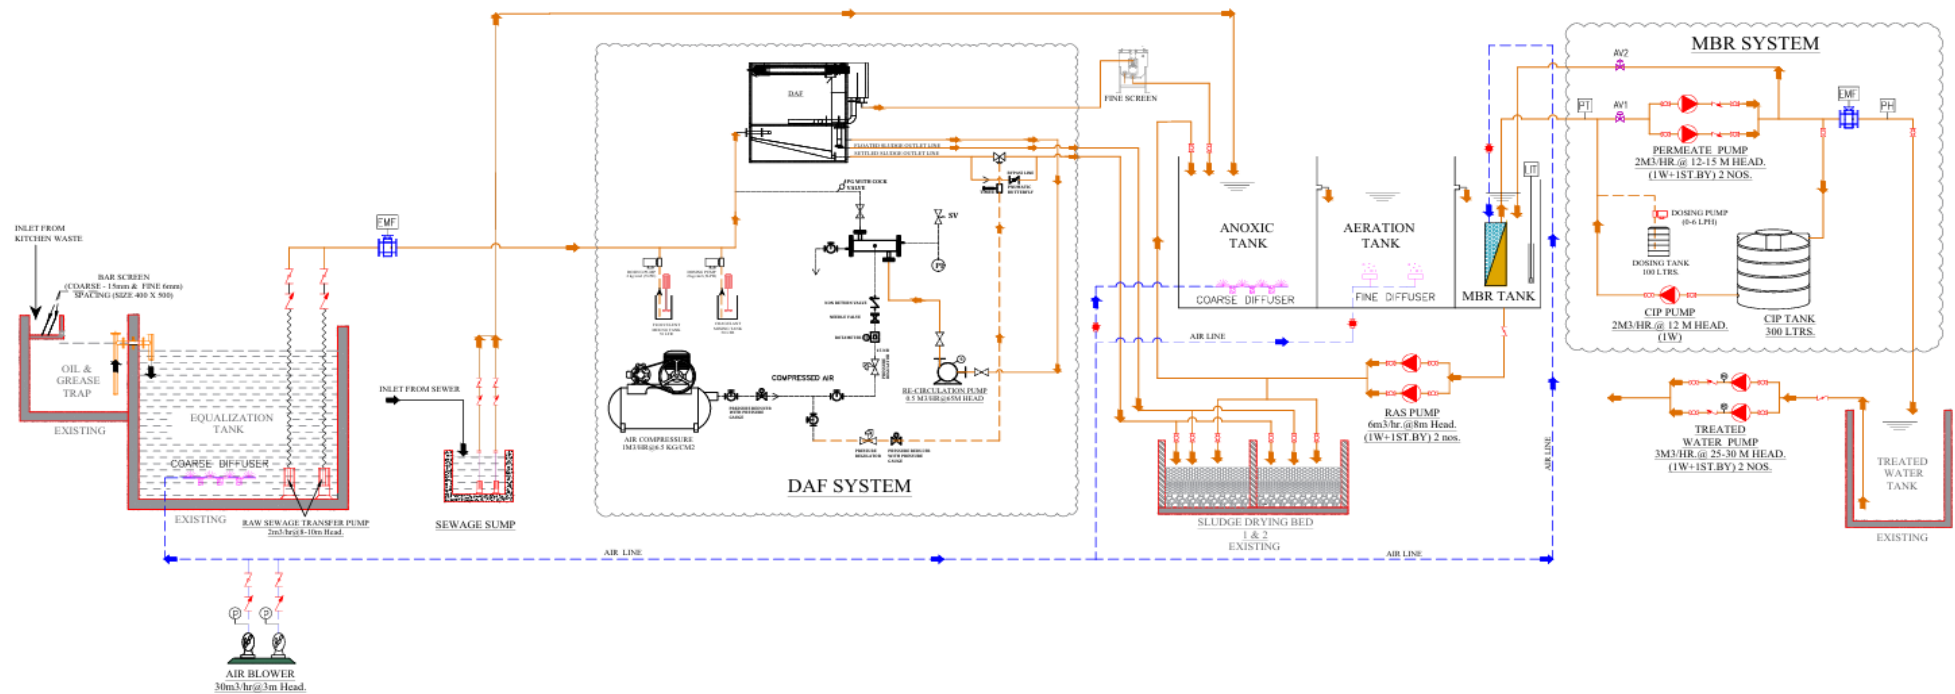

Indicative Process Flow – EFFLUENT TREATMENT PLANT

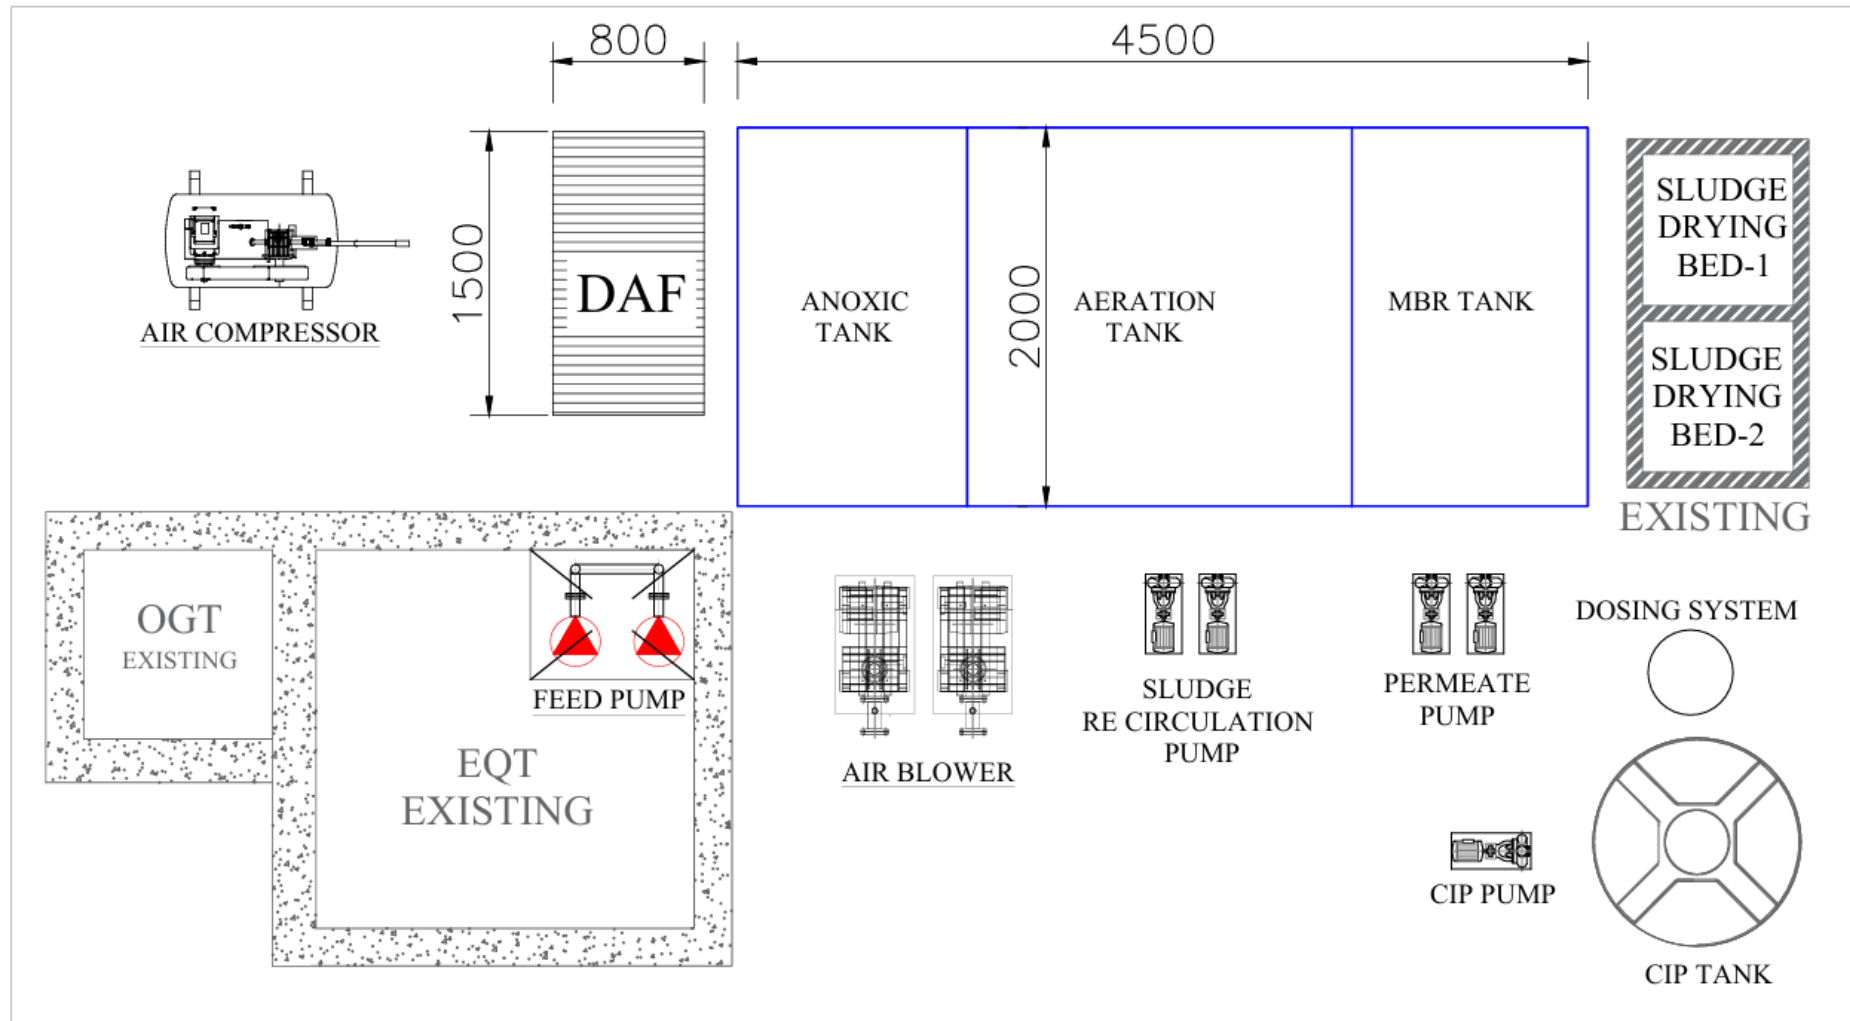

GA LAYOUT PLAN – EFFLUENT TREATMENT PLANT